Color of striping to be white for standard parking stalls, hatch markings, staff markings, directional arrows and no parking markings. Do not stripe numbers.

Legend		
Description	Quantity	Unit
DIRECTIONAL ARROW	7	Count
STAFF MARKING	3	Count
STANDARD PARKING STALL	103	Count

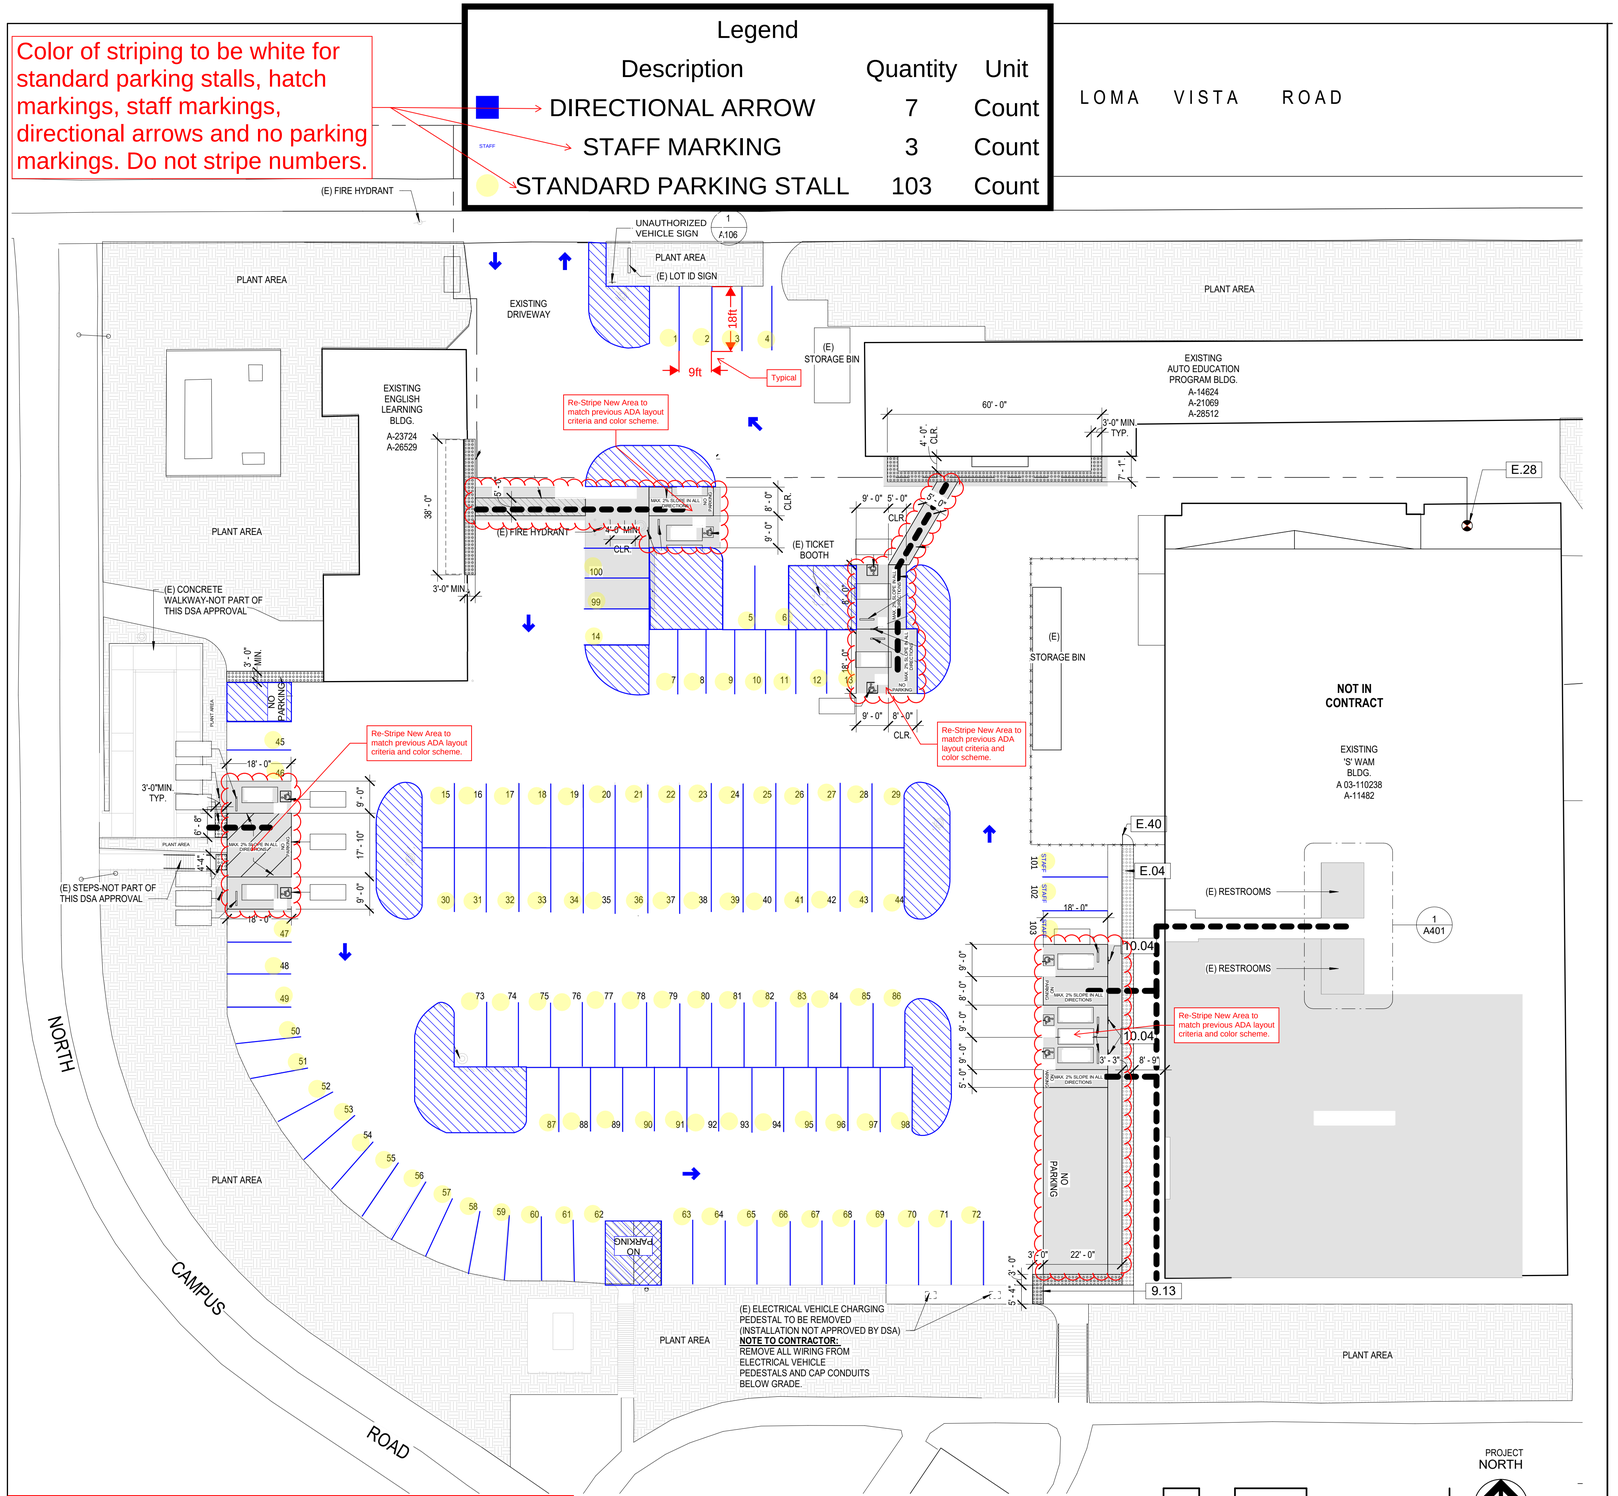

NORTH LOT: 56,343 SF

Crack fill, seal coat and restripe with new layout.