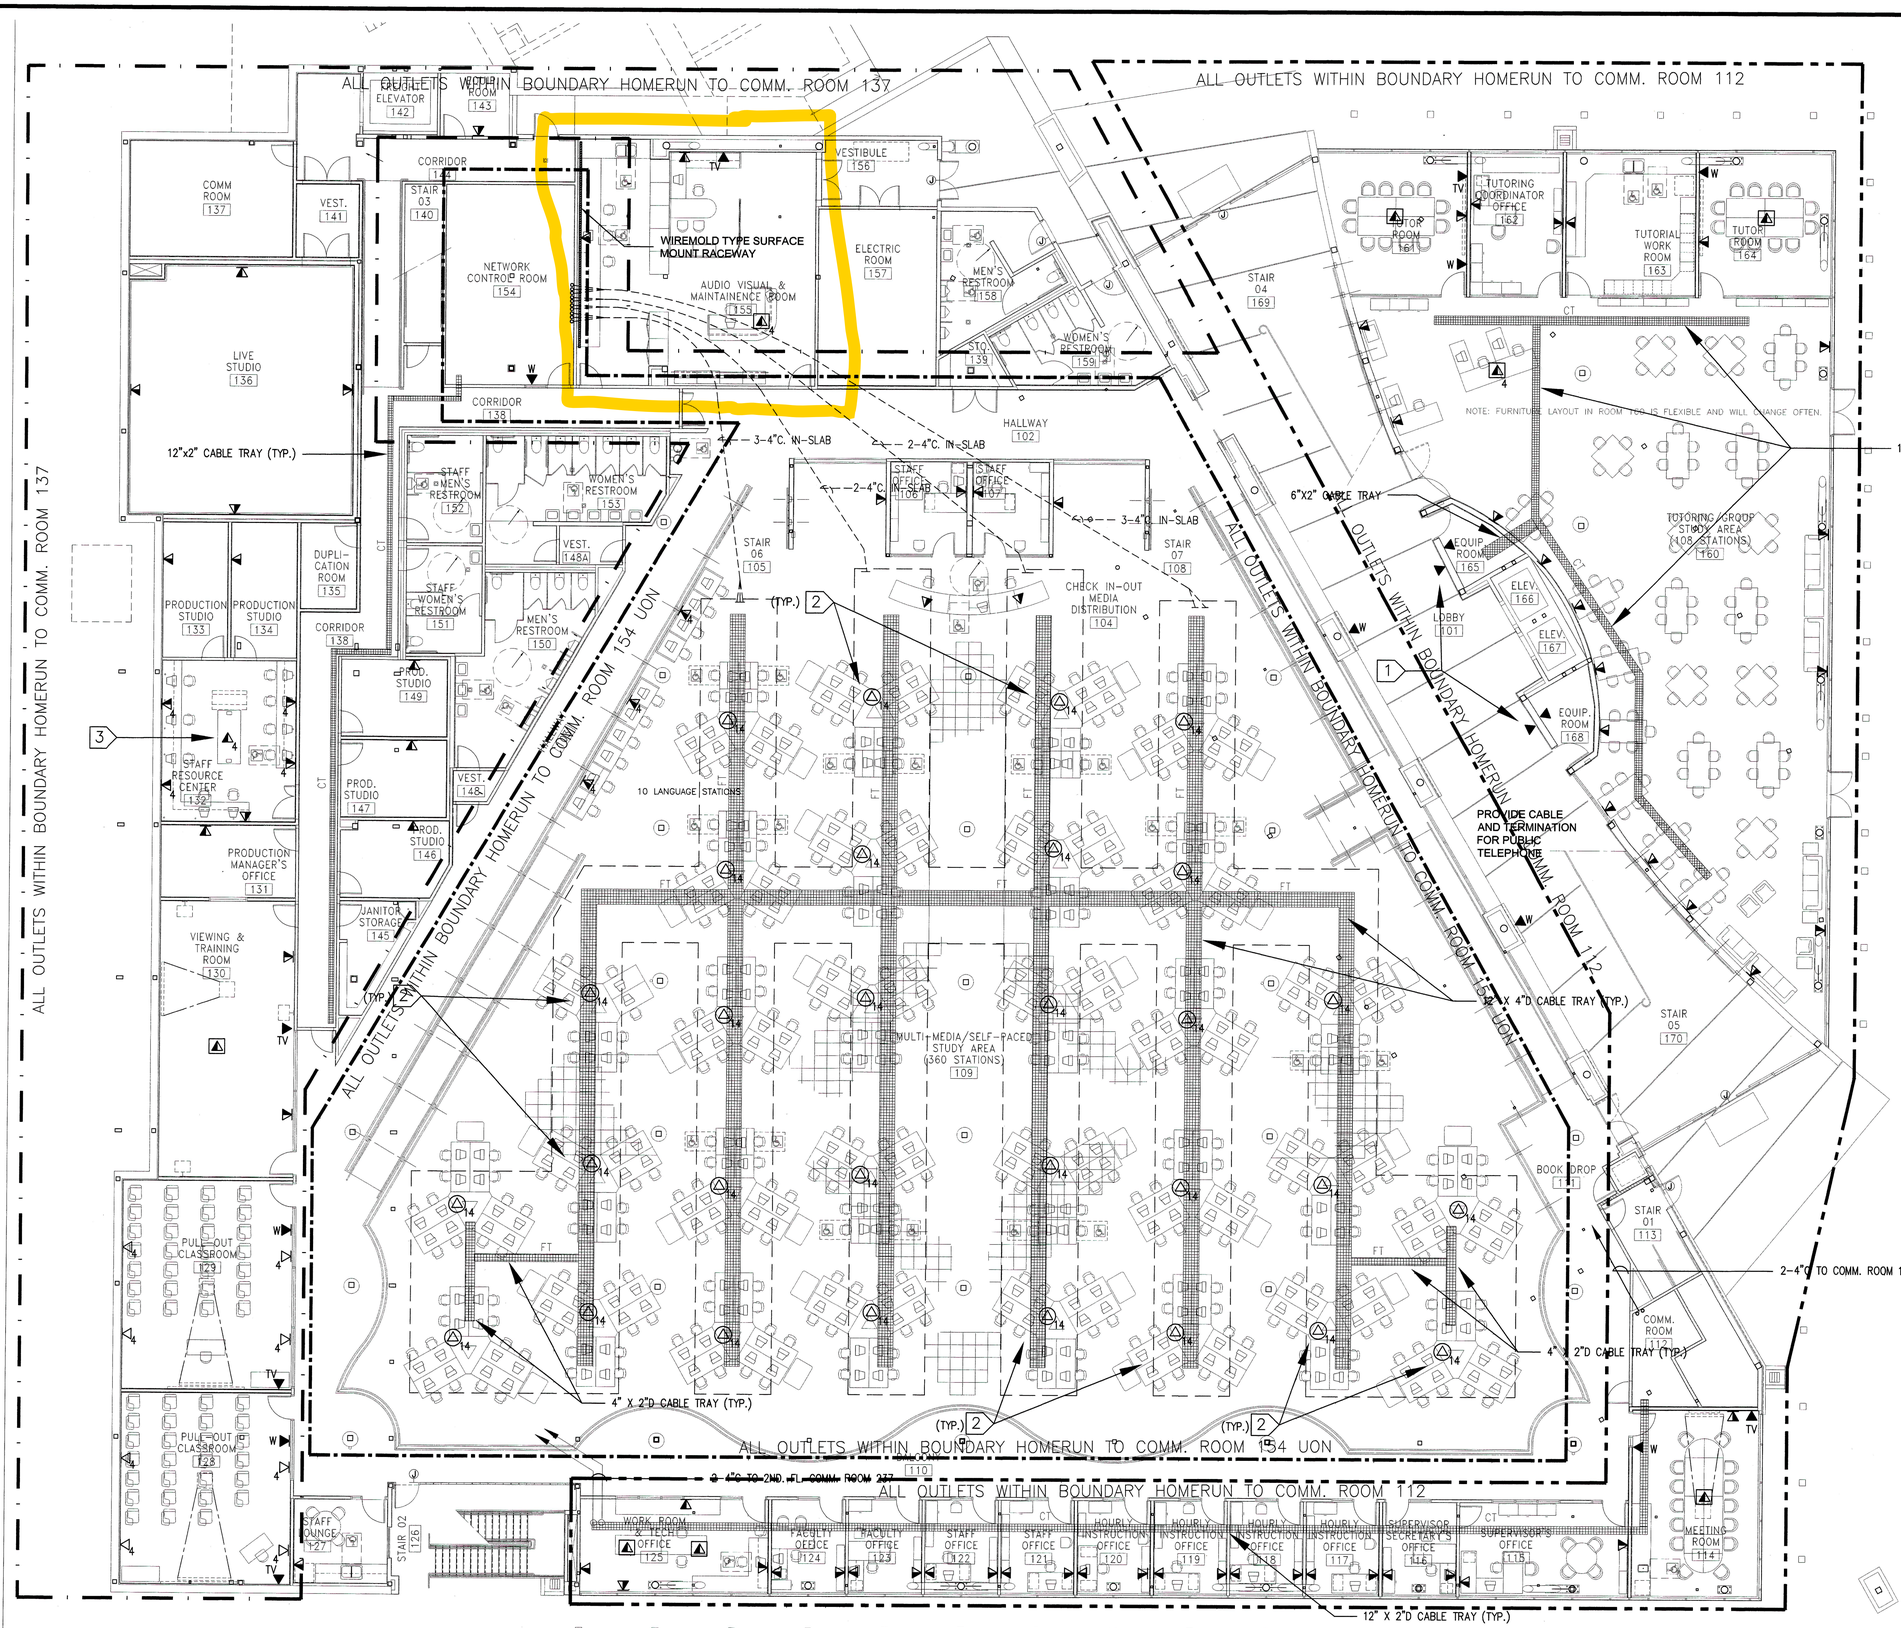

FIRST FLOOR COMMUNICATIONS PLAN (1)

SCALE: 1/8" = 1'-0"

GENERAL NOTES

1. ADDITIONAL SYMBOLS MAY BE SHOWN ON INDIVIDUAL DRAWING SHEETS AS THEY RELATE TO THE SCOPE OF WORK DEPICTED ON THAT SPECIFIC SHEET. IF THERE ARE CONFLICTS BETWEEN THE SYMBOLS OR DEFINITIONS NOTIFY THE DESIGN CONSULTANT FOR CLARIFICATION.
2. CONDUITS SHOWN ON TELECOMMUNICATIONS DRAWINGS ARE FOR REFERENCE ONLY. REFER TO THE ELECTRICAL PLANS FOR CONDUIT SPECIFICATIONS AND ROUTING.
3. ALL OUTLET LOCATIONS SHOWN ARE APPROXIMATE. VERIFY LOCATION AND EXACT LAYOUT WITH ARCHITECT PRIOR TO CONSTRUCTION.

SHEET NOTES

1. PROVIDE VOICE CABLE AND TERMINATION FOR PUBLIC TELEPHONE. COORDINATE INSTALLATION WITH PUBLIC SERVICE PROVIDER AND OWNER'S REPRESENTATIVE
2. DATA MULTI-USER OUTLET - (14) DATA PORTS W/(14) 4PR. CABLES AND COMPOSITE OPTICAL FIBER CABLE PLACED THROUGH FLOOR VOID TO FURNITURE SYSTEM AND MOUNTED ON CUSTOM FURNITURE. EACH FURNITURE CLUSTER WILL HAVE 14 COPPER TERMINATIONS AND 12 MULTIMODE OPTICAL FIBER TERMINATIONS, MOUNTED IN CUSTOM OUTLET HOUSINGS PROVIDED BY FURNITURE MANUFACTURER. REFER TO THE ARCHITECT'S FURNITURE DRAWINGS AND THE SPECIFICATIONS FOR INSTALLATION REQUIREMENTS.
3. VOICE/DATA OUTLET MOUNTED IN CUSTOM CABINET. COORDINATE INSTALLATION WITH ARCHITECT AND FURNITURE VENDOR

FT — CABLE TRAY (UNDER- FLOOR)

CT — CABLE TRAY (ABOVE CEILING)

DEPRESSED SLAB AREA

NOTE: CONDUIT NOTATION ON THIS DRAWING IS FOR REFERENCE ONLY. REFER TO THE APPROPRIATE ELECTRICAL DRAWINGS FOR CONSTRUCTION SPECIFICATIONS.

KRUGER BENSEN ARCHITECTS, INC.
30 W. ARRELLAGA SANTA
805/963.1726

STEVE DOWTY, A.I.A.
PRINCIPAL IN CHARGE

THIERRY H. CASSAN
PROJECT DESIGNER

All ideas, design arrangements and plans indicated or represented by this drawing are owned by and are the property of Kruger-Bensen-Zanner, Architects and were created, evolved and developed for use on, and in connection with the specified projects. None of such ideas, designs, arrangements or plans shall be used by or disclosed to any person, firm or corporation for any purpose whatsoever without the written permission of Kruger-Bensen-Zanner.

Information Technology Design

CONSULTING/DESIGN/MANAGEMENT
660 HAMPSHIRE ROAD, SUITE 214, WESTLAKE VILLAGE
805.777.0073 FAX 805.777.0

VENTURA COLLEGE LEARNING RESOURCES CENTER

Ventura County Community College District

EXPIRES 12/31/03
Regis. No. 023874
ENGINEER'S STAMP

LICENSED ARCHITECT No. Ren.
STATE OF
ARCHITEC

IDENTIFICATION STAMP
DIVISION OF THE STATE ARCHIT
FILE NUMBER: 56C1
APPL 03-104498
AC X FLS P B SS
DATE 11/5/01

NO.	DESCRIPTION	
	100 CD ISSUE	9/
	REVISION	D

DRAWN	
CHECKED	S.C.C.
DATE	9/24/01
JOB NO.	99245

SHEET TITLE

FIRST FLOOR COMMUNICATI PLAN

SHEET

TC6.1